L-21


CORNERSTONE RECORD BOOK

OFFICE OF THE GRANT COUNTY SURVEYOR, MARION, INDIANA

Date Recovered: 13 JAN. 1988

Corner Description: NE COR. - SE ¼ 14-23-6

Corner Recovered by: A. GUERIN - P. HAYNES

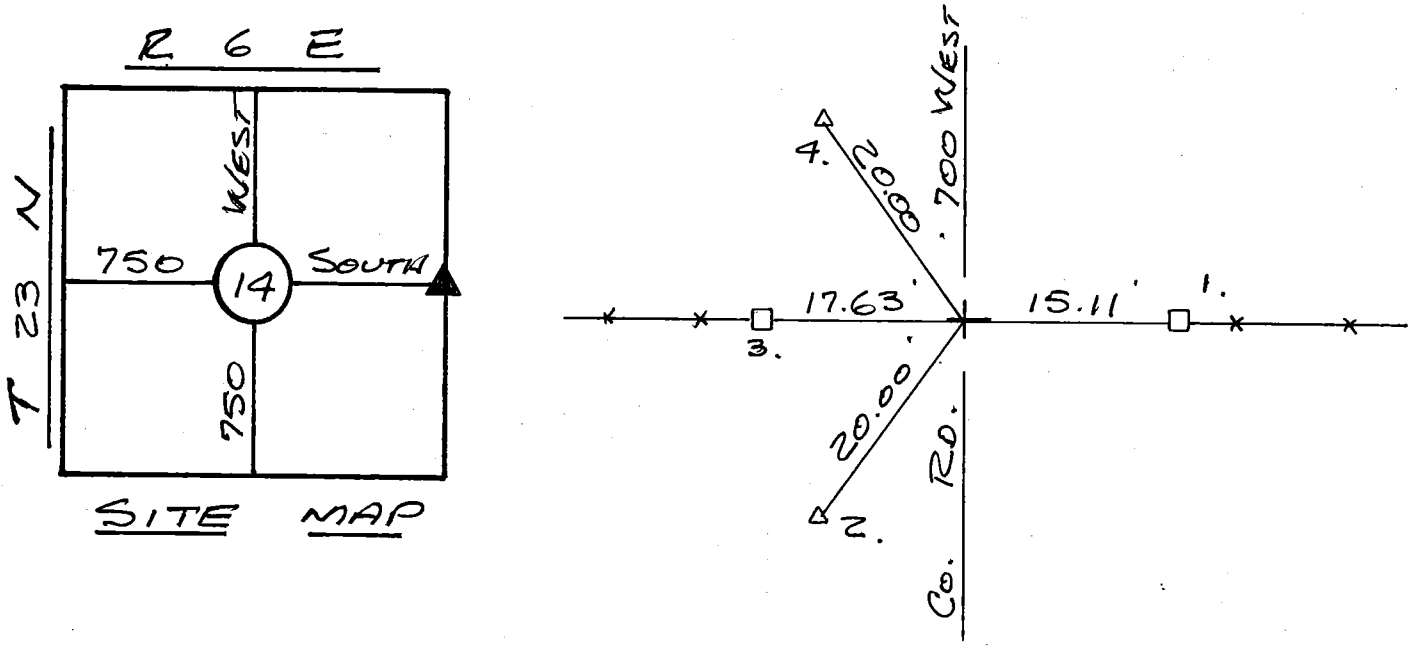

Material Found: STONE 0.6' COVER

References:
1. WOOD POST
2. SPIKE SET EDGE OF PAVEMENT
3. WOOD POST
4. SPIKE SET EDGE OF PAVEMENT
5.
6.

Condition of Corner: EXCELLENT

I, the undersigned Jorge E. Camacho, a Land Surveyor Registerd in the State of Indiana under IC 25-31, do hereby Certify that I have recovered of restored the Corner hereon shown and described.

JORGE E. CAMACHO REGISTERED NO. SO198 STATE OF INDIANA LAND SURVEYOR

Jorge E. Camacho
Land Surveyor # SO198